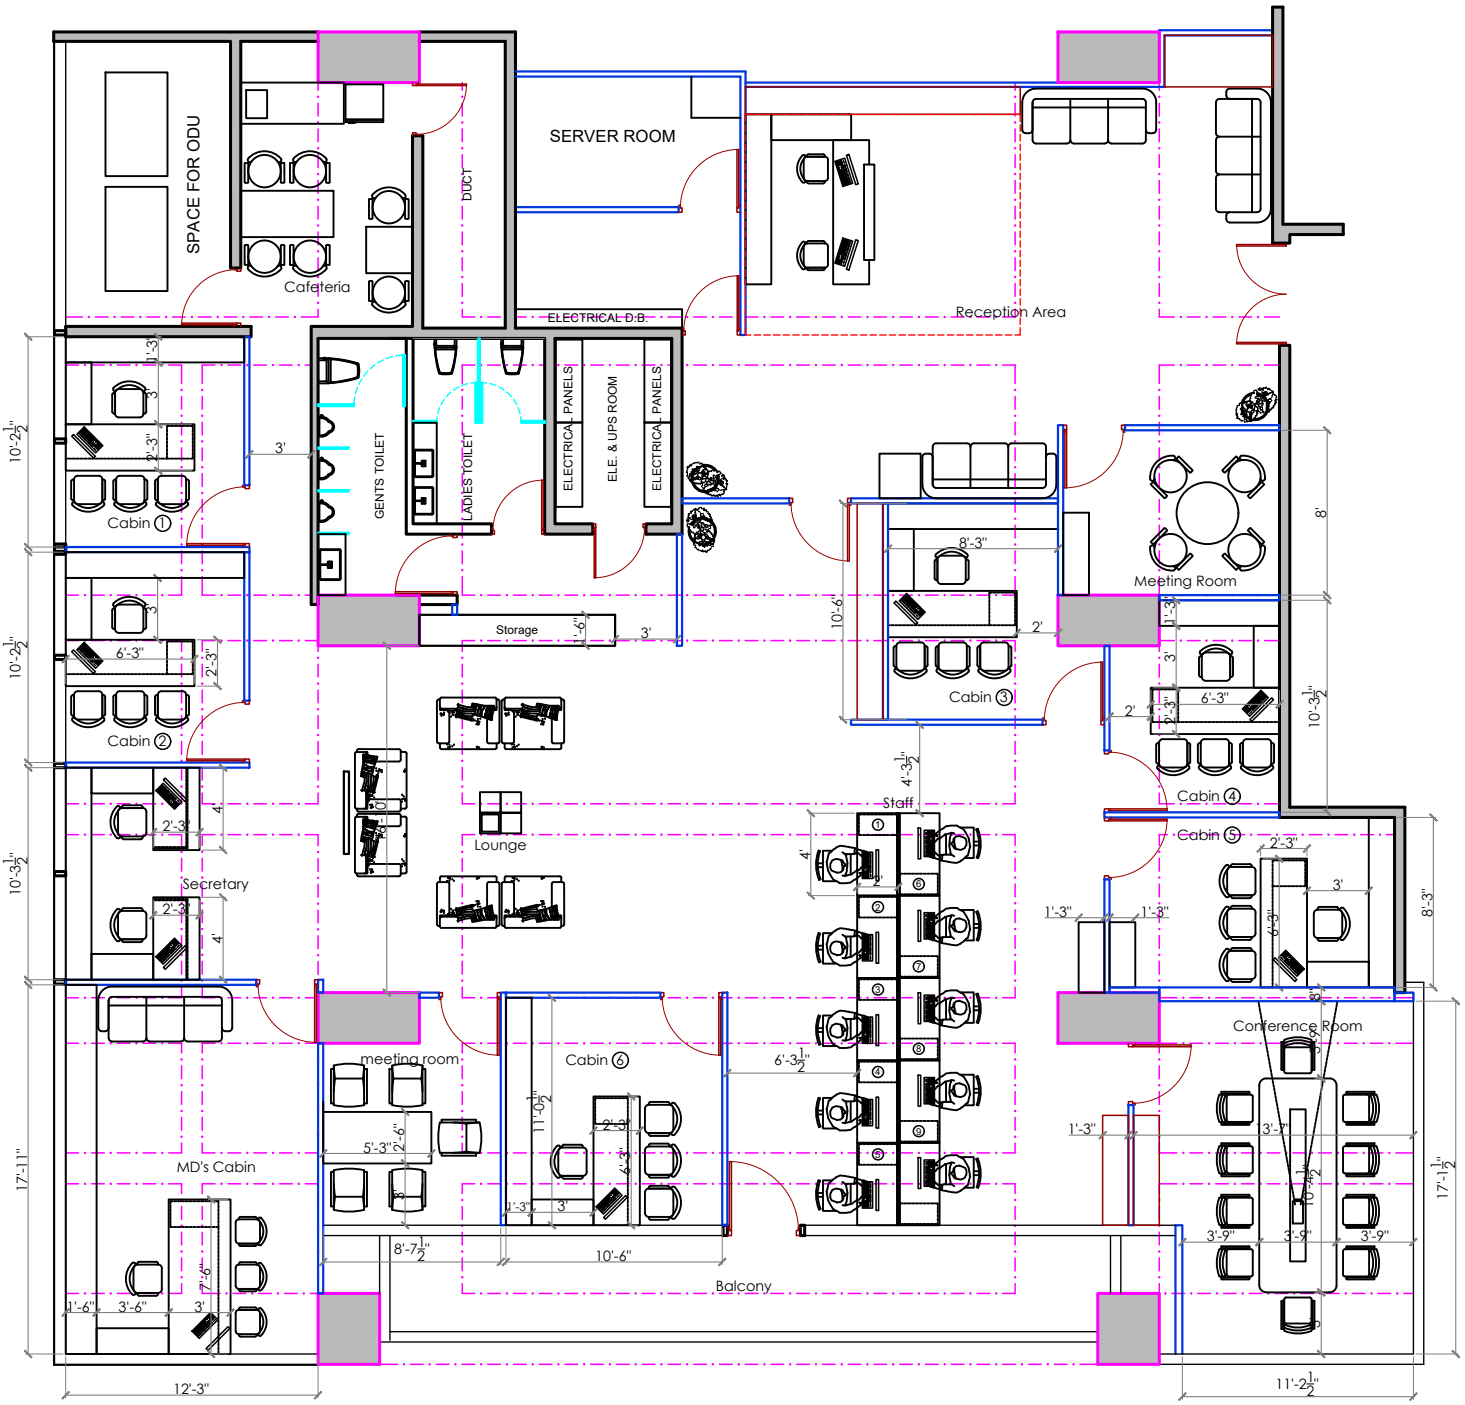

All dimensions to be checked on site. The layout plan is purely a Interior Decoration plan. No structural works or alterations may be carried out under any circumstances Client is advised to take sanctions as required for all internal alterations from Government authorities.

While every attempt has been made in the preparation of this drawing to avoid mistakes the maker can not gurantee againts the human error. The contractor on the job must check all dimensions and other details and be responsible for same.

DESIGNERS

RACHNA DECOR

24383947,9820446417 / 18. email - rachna_int@rediffmail.com

CLIENT :

BOB Finance

1601, DLH park, Goregaon (w)

ELEC. CONSULTANT	
HVAC CONSULTANT	
FIRE CONSULTANT	

DRAWING NAME

Furniture Layout Option - 8

DATE : 14.05.22	SCALE : NTS
DRAWN BY : vp	STAMP & SIGN
APPRO. BY :	
PURPOSE :	
DRAWING NO.	13